GROUNDWATER WELL NO. 9 PROJECT

OCTOBER 2015

INDEX OF DRAWINGS

GENERAL
1 G1 TITLE SHEET, INDEX OF DRAWINGS AND VICINITY MAP
2 G2 SYMBOLS, LEGEND AND ABBREVIATIONS
3 G3 GENERAL NOTES

CIVIL
4 C1 EROSION CONTROL NOTES AND DETAILS
5 C2 GRADING AND EROSION CONTROL PLAN
6 C3 SITE PLAN
7 C4 PIPELINE AND ACCESS ROAD PROFILES
8 C5 CIVIL DETAILS

MECHANICAL
9 M1 WELLHEAD VAULT PLAN AND SECTION
10 M2 MECHANICAL DETAILS

ELECTRICAL
11 E1 ELECTRICAL PUMP CONTROL AND ONE-LINE DIAGRAMS
12 E2 ELECTRICAL FLOOR PLAN

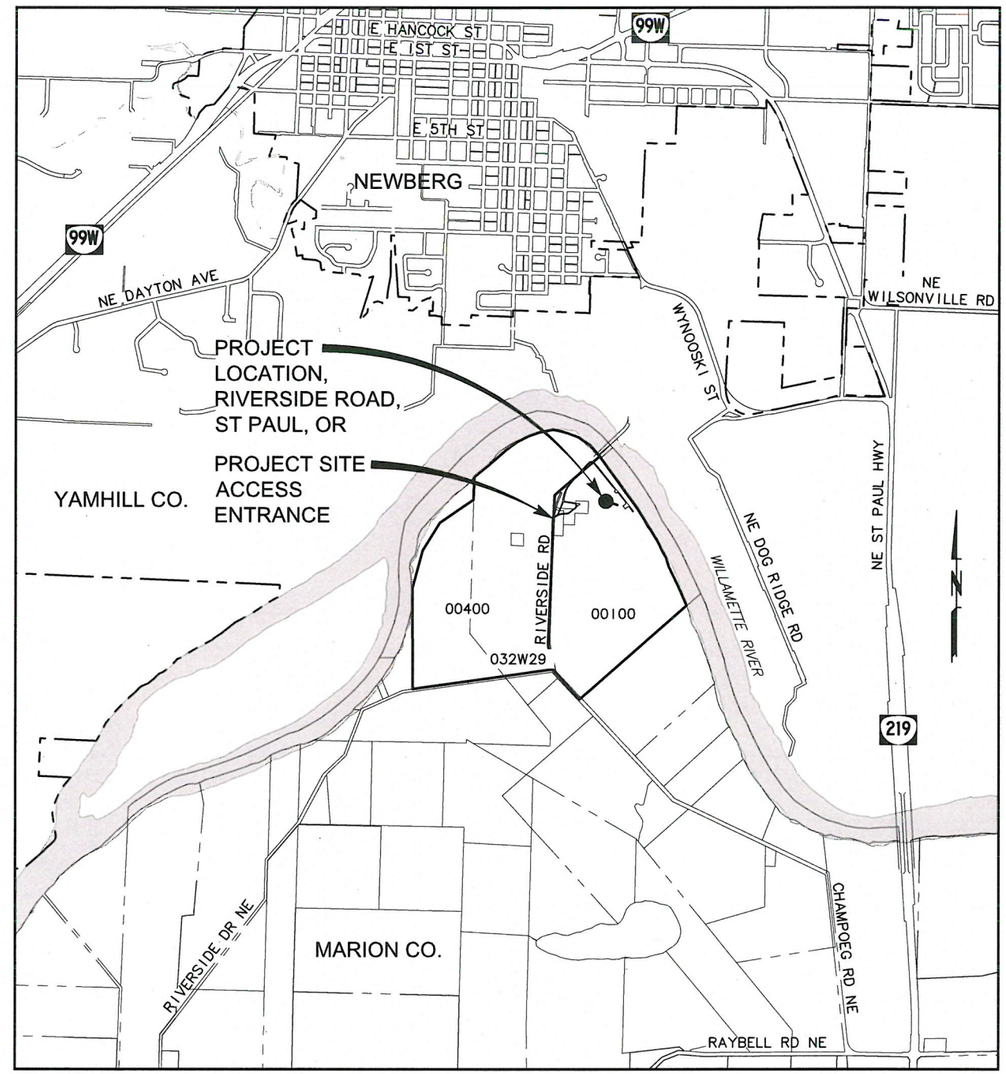

VICINITY MAP
SCALE: NTS

811 Know what's below. Call before you dig.

ATTENTION: OREGON LAW REQUIRES THE CONTRACTOR TO FOLLOW THE RULES ADOPTED BY THE OREGON UTILITY NOTIFICATION CENTER. THOSE RULES ARE SET FORTH IN OAR 952-001-0010 THROUGH OAR 952-001-0090. THE CONTRACTOR MAY OBTAIN COPIES OF THE RULES BY CALLING THE UTILITY NOTIFICATION CENTER. (NOTE: THE TELEPHONE NUMBER FOR THE OREGON UTILITY NOTIFICATION CENTER IS 1-800-332-2344 FOR INFORMATION AND 811 FOR LOCATES.

ENGINEERING SERVICES DEPARTMENT
P.O. BOX 970
414 E. FIRST ST.
NEWBERG, OREGON 97132
PHONE: (503) 537-1240
FAX: (503) 537-1277

GROUNDWATER WELL NO. 9 PROJECT
CITY OF NEWBERG, MARION COUNTY, OREGON

G1 - TITLE SHEET, INDEX OF DRAWINGS AND VICINITY MAP

REGISTERED PROFESSIONAL ENGINEER 79401 OREGON JUNE 11, 2008 ALEX M. BARGMEYER
RENEWS 12-31-15

NO.	REVISION	DATE

SCALE: AS SHOWN
DATE: October 8, 2015
DRAWN: AMB
DESIGNED: AMB
APPROVED: MLC
PLOT DATE: October 9, 2015
FILE: G:\PDX_PROJECTS\15\1643 - NEWBERG WELL NO. 9\CAD\SHEETS\15-1643-203-OR-G.DWG

MSA Murray, Smith & Associates, Inc. Engineers/Planners
121 S.W. Salmon, Suite 900 Portland, Oregon 97204
PHONE 503-225-9010 FAX 503-225-9022